

THE DOMINION

LANSDOWNE

DISPLAY UNITS | OFFICE SPACES | RETAIL OUTLETS

www.rera.wb.gov.in I WBRERA/P/KOL/2023/000090

Inspiring spaces fuel great ideas and foster good business. The Dominion by PS Group has been conceptualized to cater to modern business needs. An amalgamation of intelligent design and enhanced space efficiency, this boutique office building is meant for the astute.

A stunning glass façade edifice on Sarat Bose road, one of the major thorough fares of the city. It makes an excellent destination for awe-inspiring workspaces and display outlets with great connectivity to eminent retail landmarks and business services, just a stone's throw away. The architecture also guarantees ample natural light making the working environment welcoming and positive.

After all, at The Dominion success is not just achievable; it's inevitable.

1	26	G+7
Tower	Offices & Retail Units	Business Centre

LOCATION
43A, Sarat Bose Road, Kolkata

CLUBS

Punjab Club	900 m
Hindusthan Club	1.1 km
Saturday Club	1.6 km

COMMUTE

Minto Park Crossing	1 km
Netaji Bawan Metro	1.1 km
Rabindra Sadan Metro	1.6 km

FINANCIAL INSTITUTION

SBI	260 m
ICICI Bank	800 m
HDFC Bank	1 km

LEISURE

Forum Courtyard Mall	1.1 km
Quest Mall	2.2 km

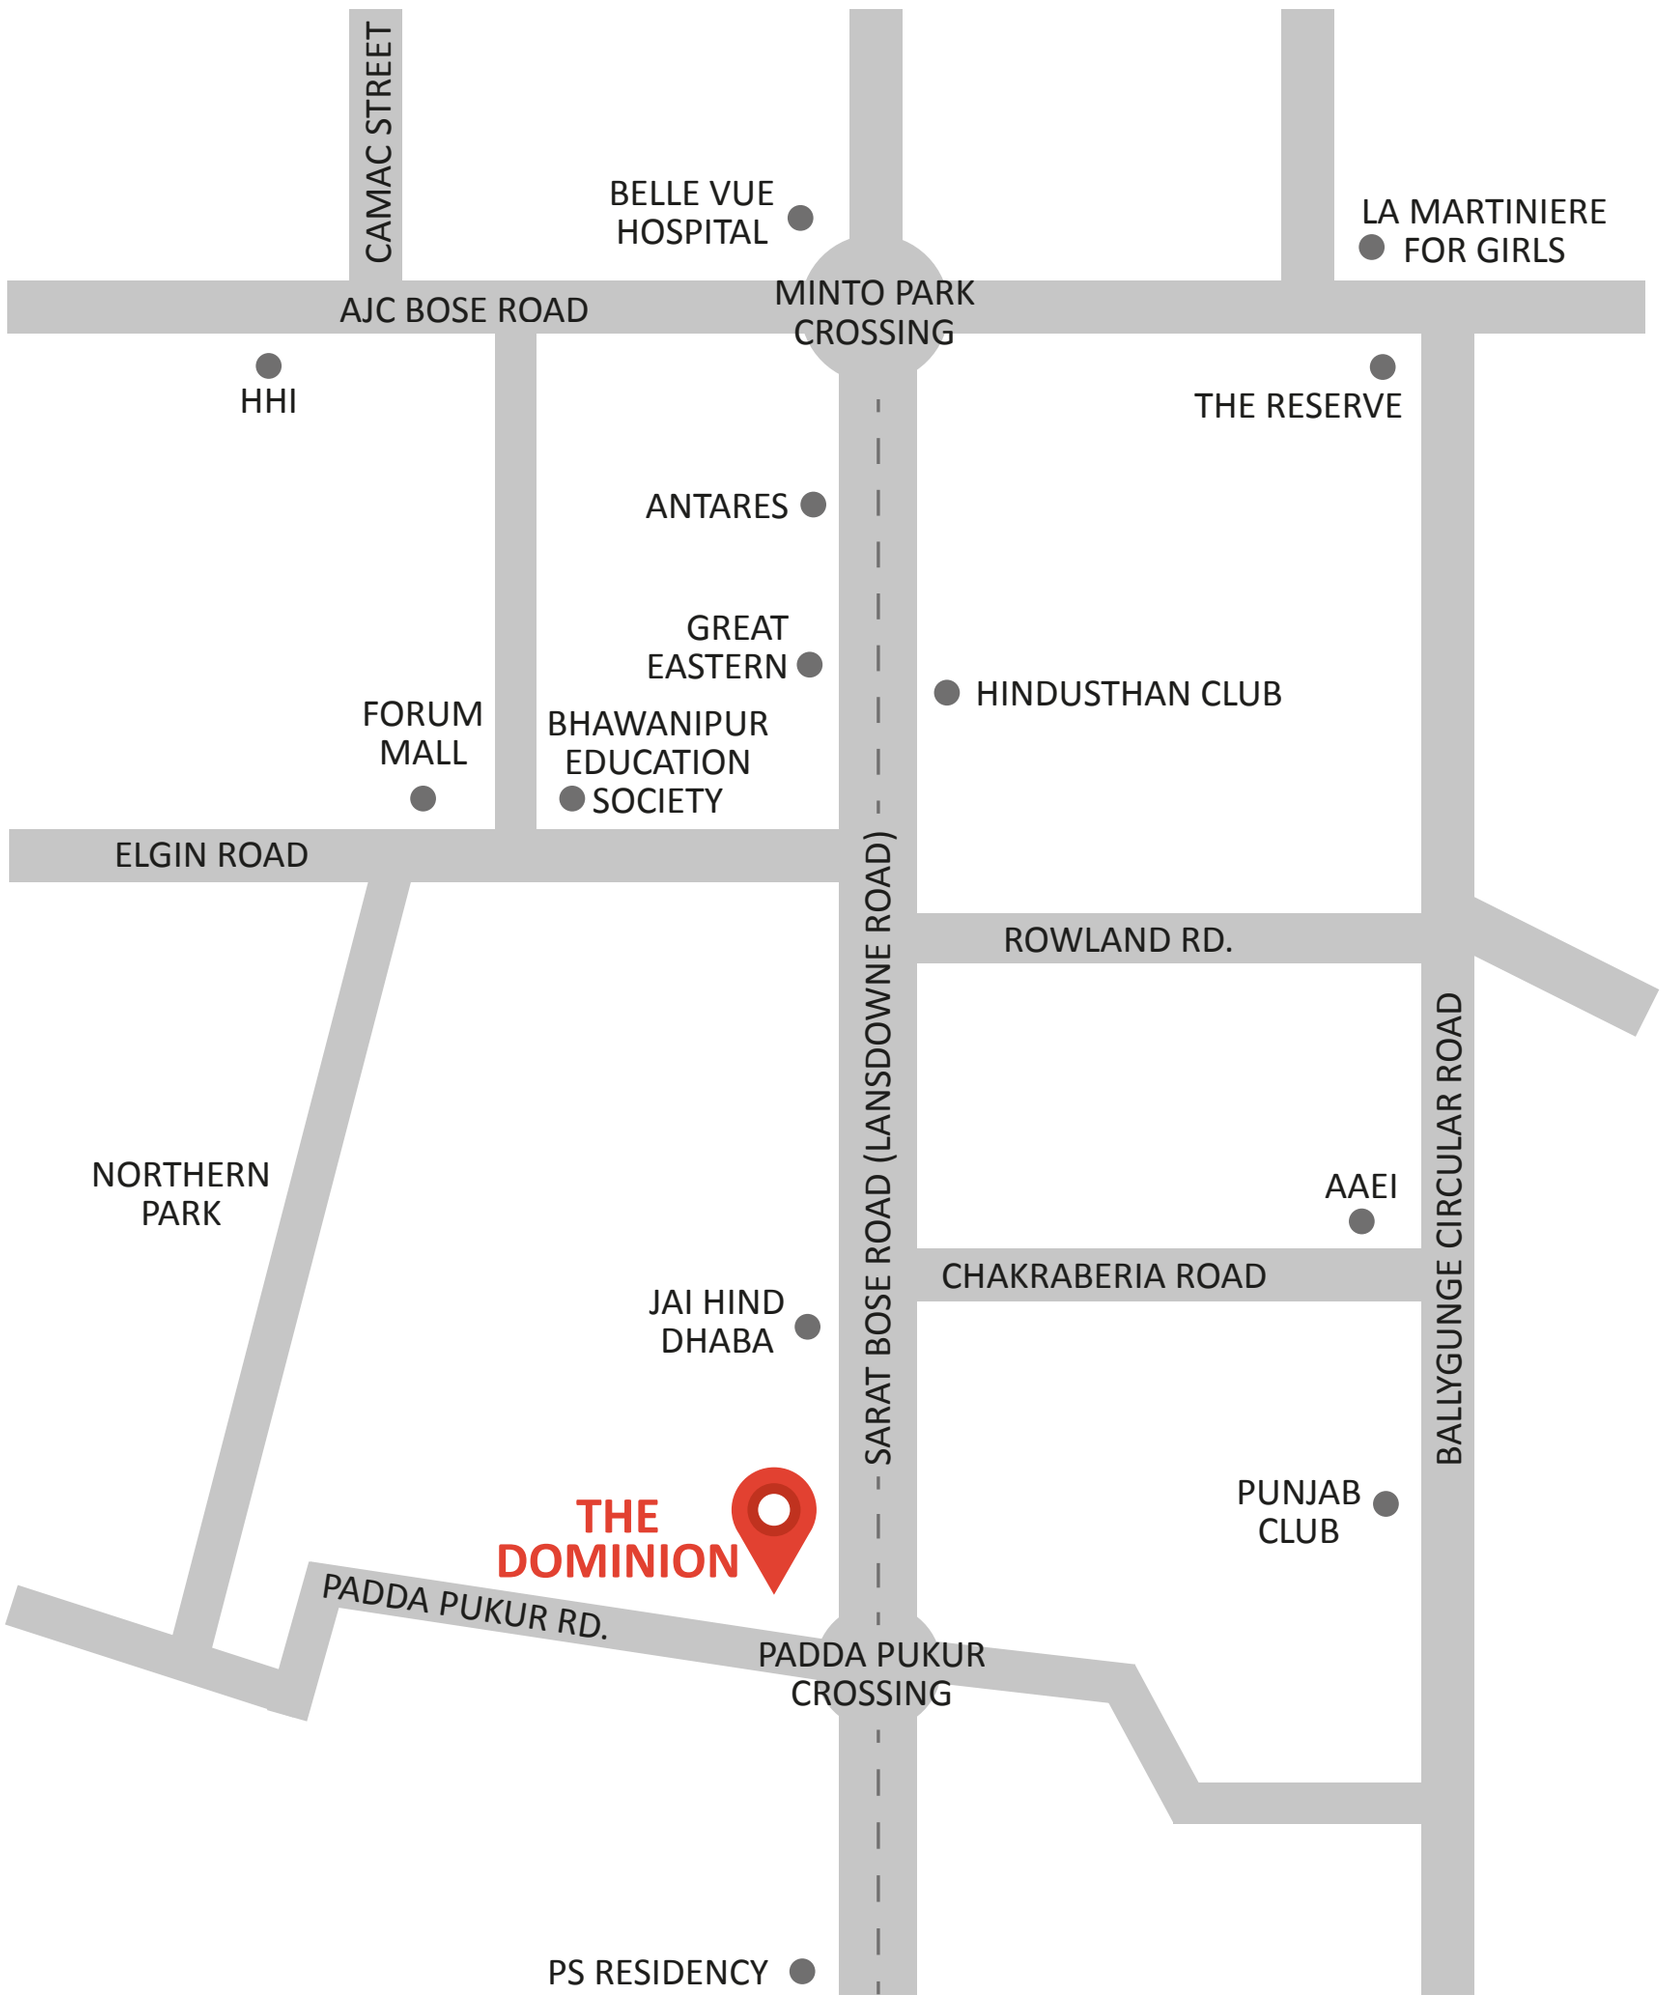

* Map not to scale

SITE PLAN


N
DRIVEWAY
DRIVER'S TOILET
DN
UP
DRIVEWAY
CARETAKER'S ROOM
LIFT
LIFT LOBBY
LIFT
PARKING
DRIVEWAY
UP
METER SPACE
ENTRANCE LOBBY
DRIVEWAY
PARKING
UP
DRIVEWAY
ENTRY
EXIT
SARAT BOSE ROAD

FLOOR PLAN



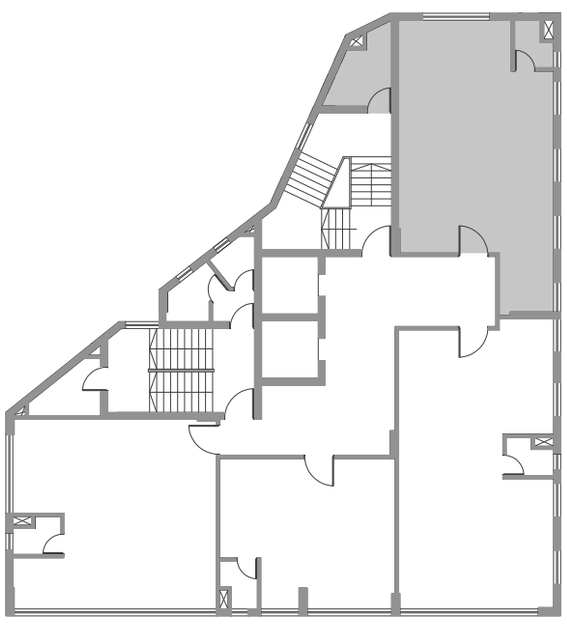

OFFICE 1 - PLAN
(3RD, 7TH FLOOR)

FLOOR	CARPET AREA sq.ft.
7	592

THE DOMINION
LANSDOWNE

FLOOR PLAN

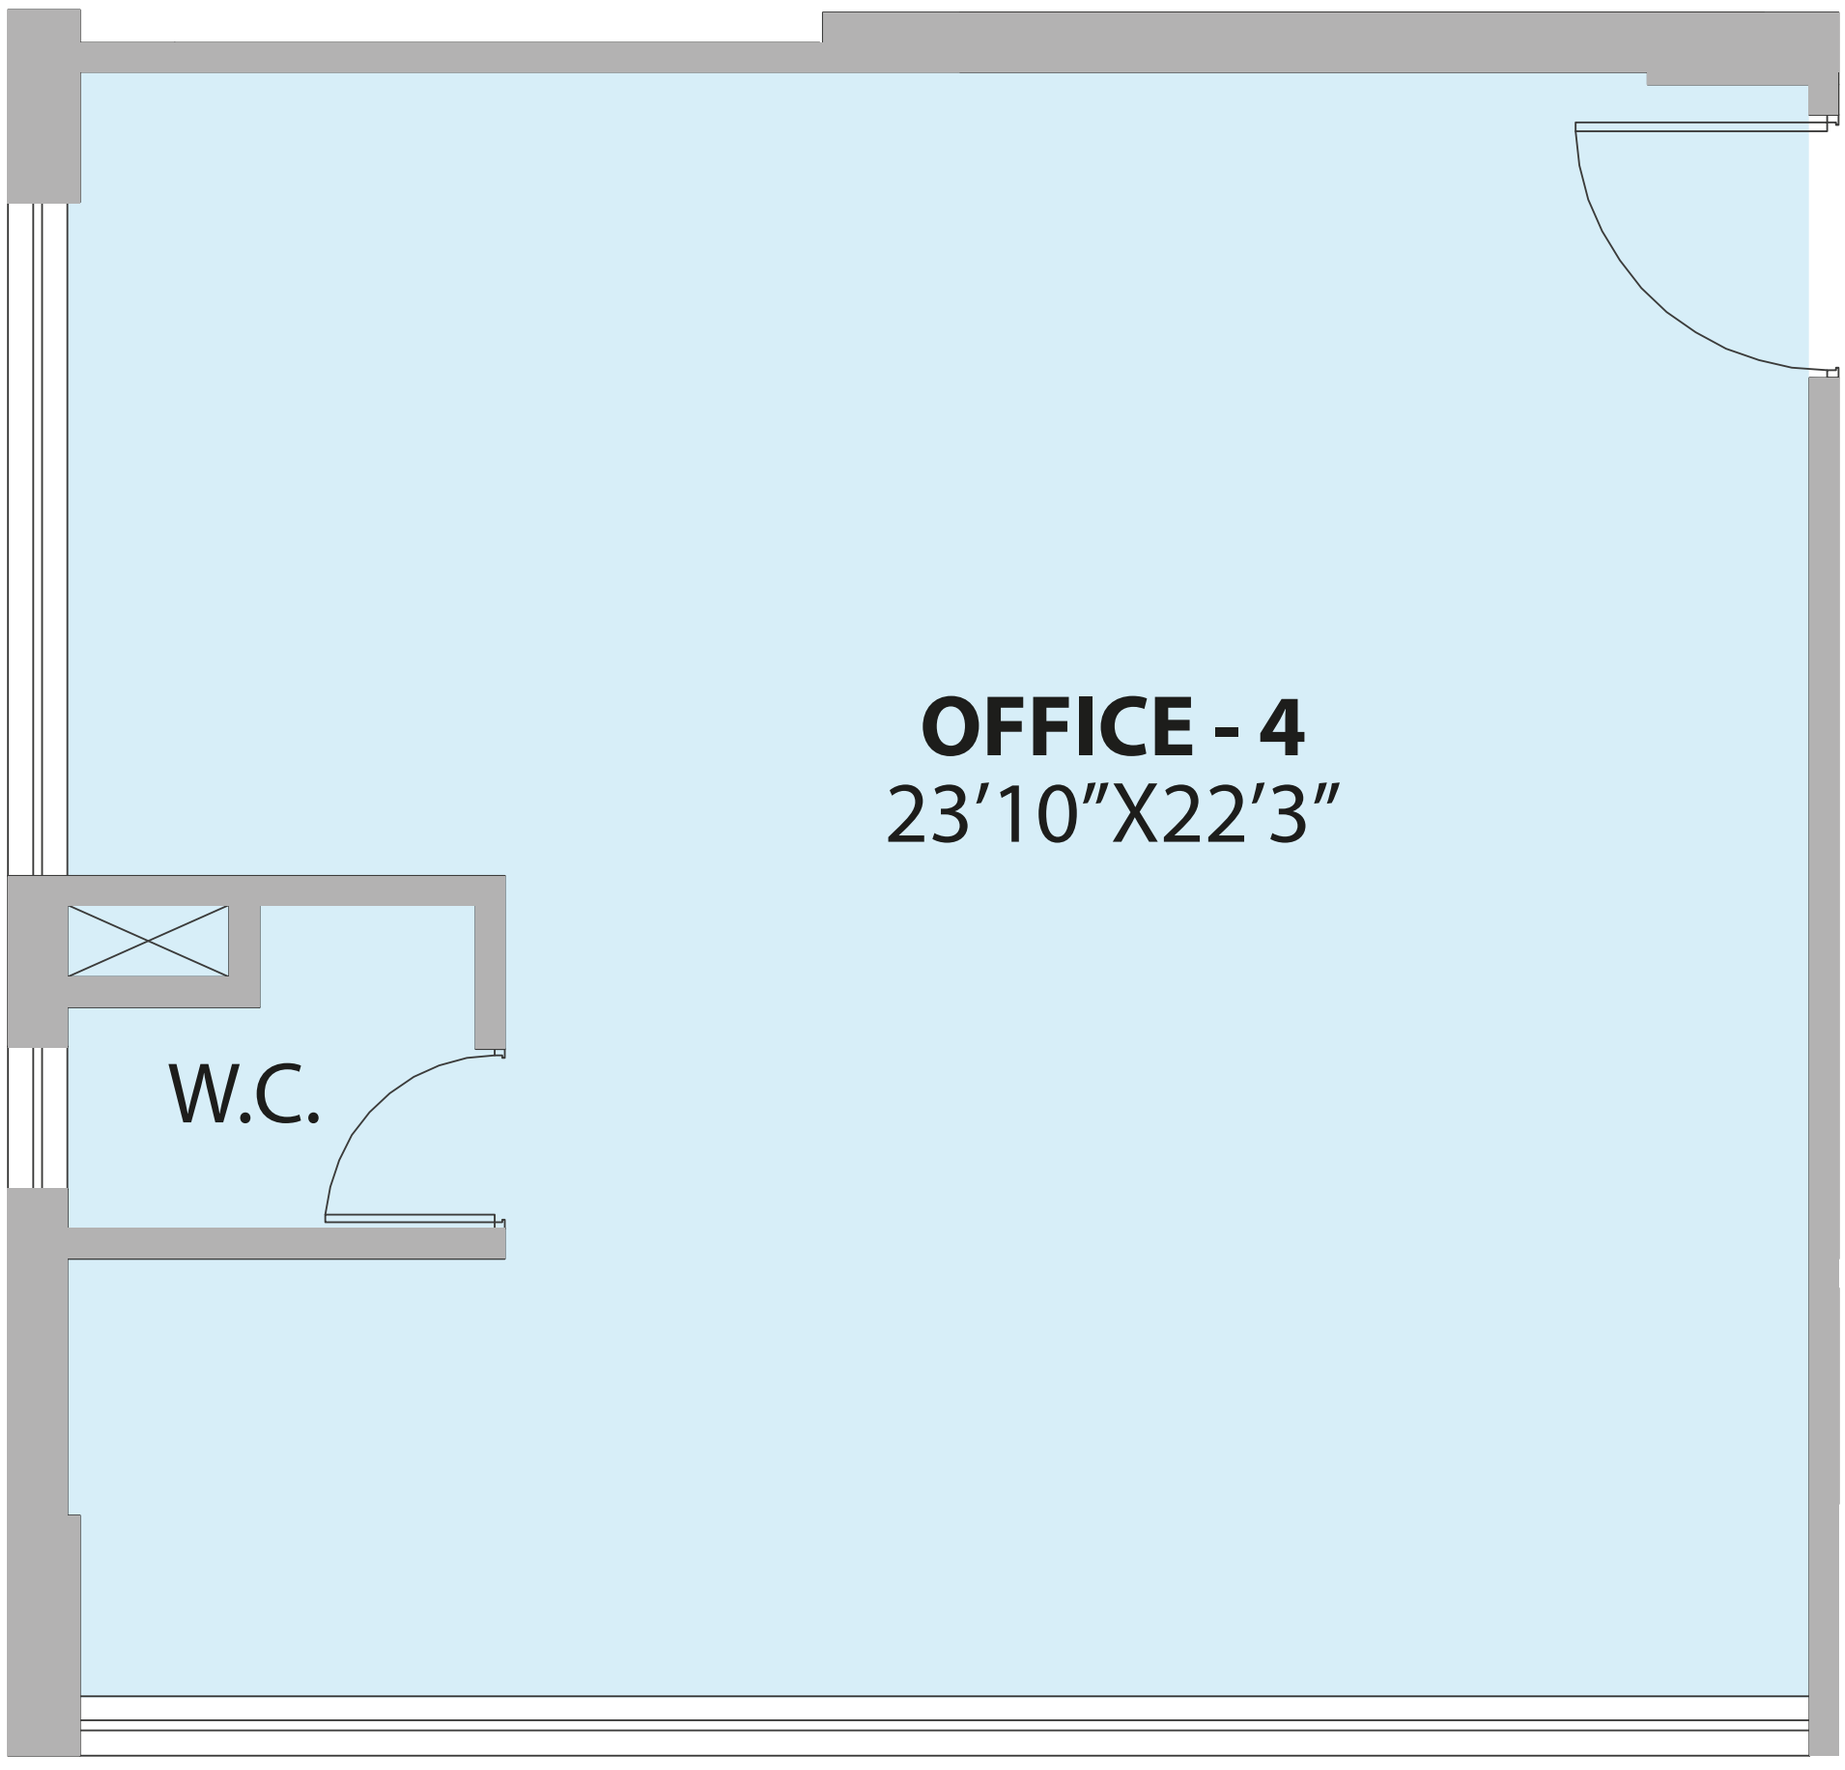

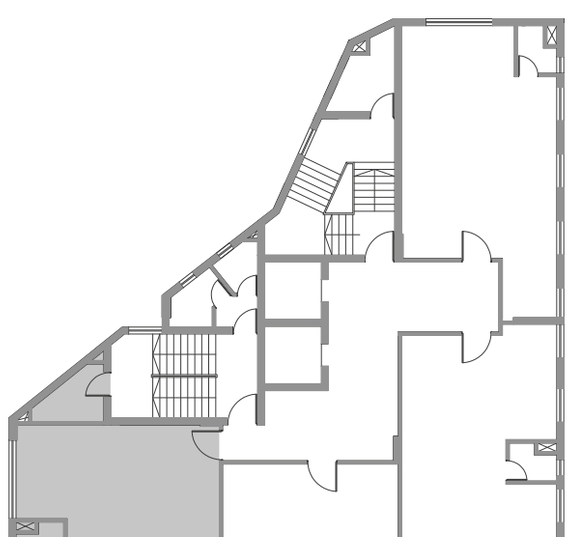

OFFICE 4 - PLAN (7TH FLOOR)

FLOOR	CARPET AREA sq.ft.
7	566

Developer

PS GROUP

4 Decades | 150+ Completed Projects | 10+ Green Projects
Under Development | 15,000+ Happy Residents

BEST LUXURY / PREMIUM DEVELOPER OF THE YEAR – EAST
14th Estate Awards 2023

ADOPTING VALUABLE SUSTAINABLE INITIATIVES
The ET Sustainable Organisations 2023

DEVELOPER OF THE YEAR - RESIDENTIAL
15th REALTY+Conclave & Excellence Awards 2023, EAST

EXCELLENCE IN REAL ESTATE
Sanmarg Business Awards 2023 (4th Edition)

CORPORATE OFFICE

1002, EM Bypass, Kolkata 700105

Project Partner

MAYANK GROUP

Reserve a visit

Call **033 6767 6767**

Click here for more details
psgroup.in/The Dominion

Disclaimer : This document is merely conceptual in nature and is to be used for general information purpose only. All information mentioned in this document is for representative purpose only. Any interested party should verify all the information mentioned in this document independently with the Developer prior to making any decision for buying any property in the Housing Project. The user of this document shall be deemed to have confirmed that he/she has not relied on any information contained herein while making any booking/purchase in the Project of the Developer.